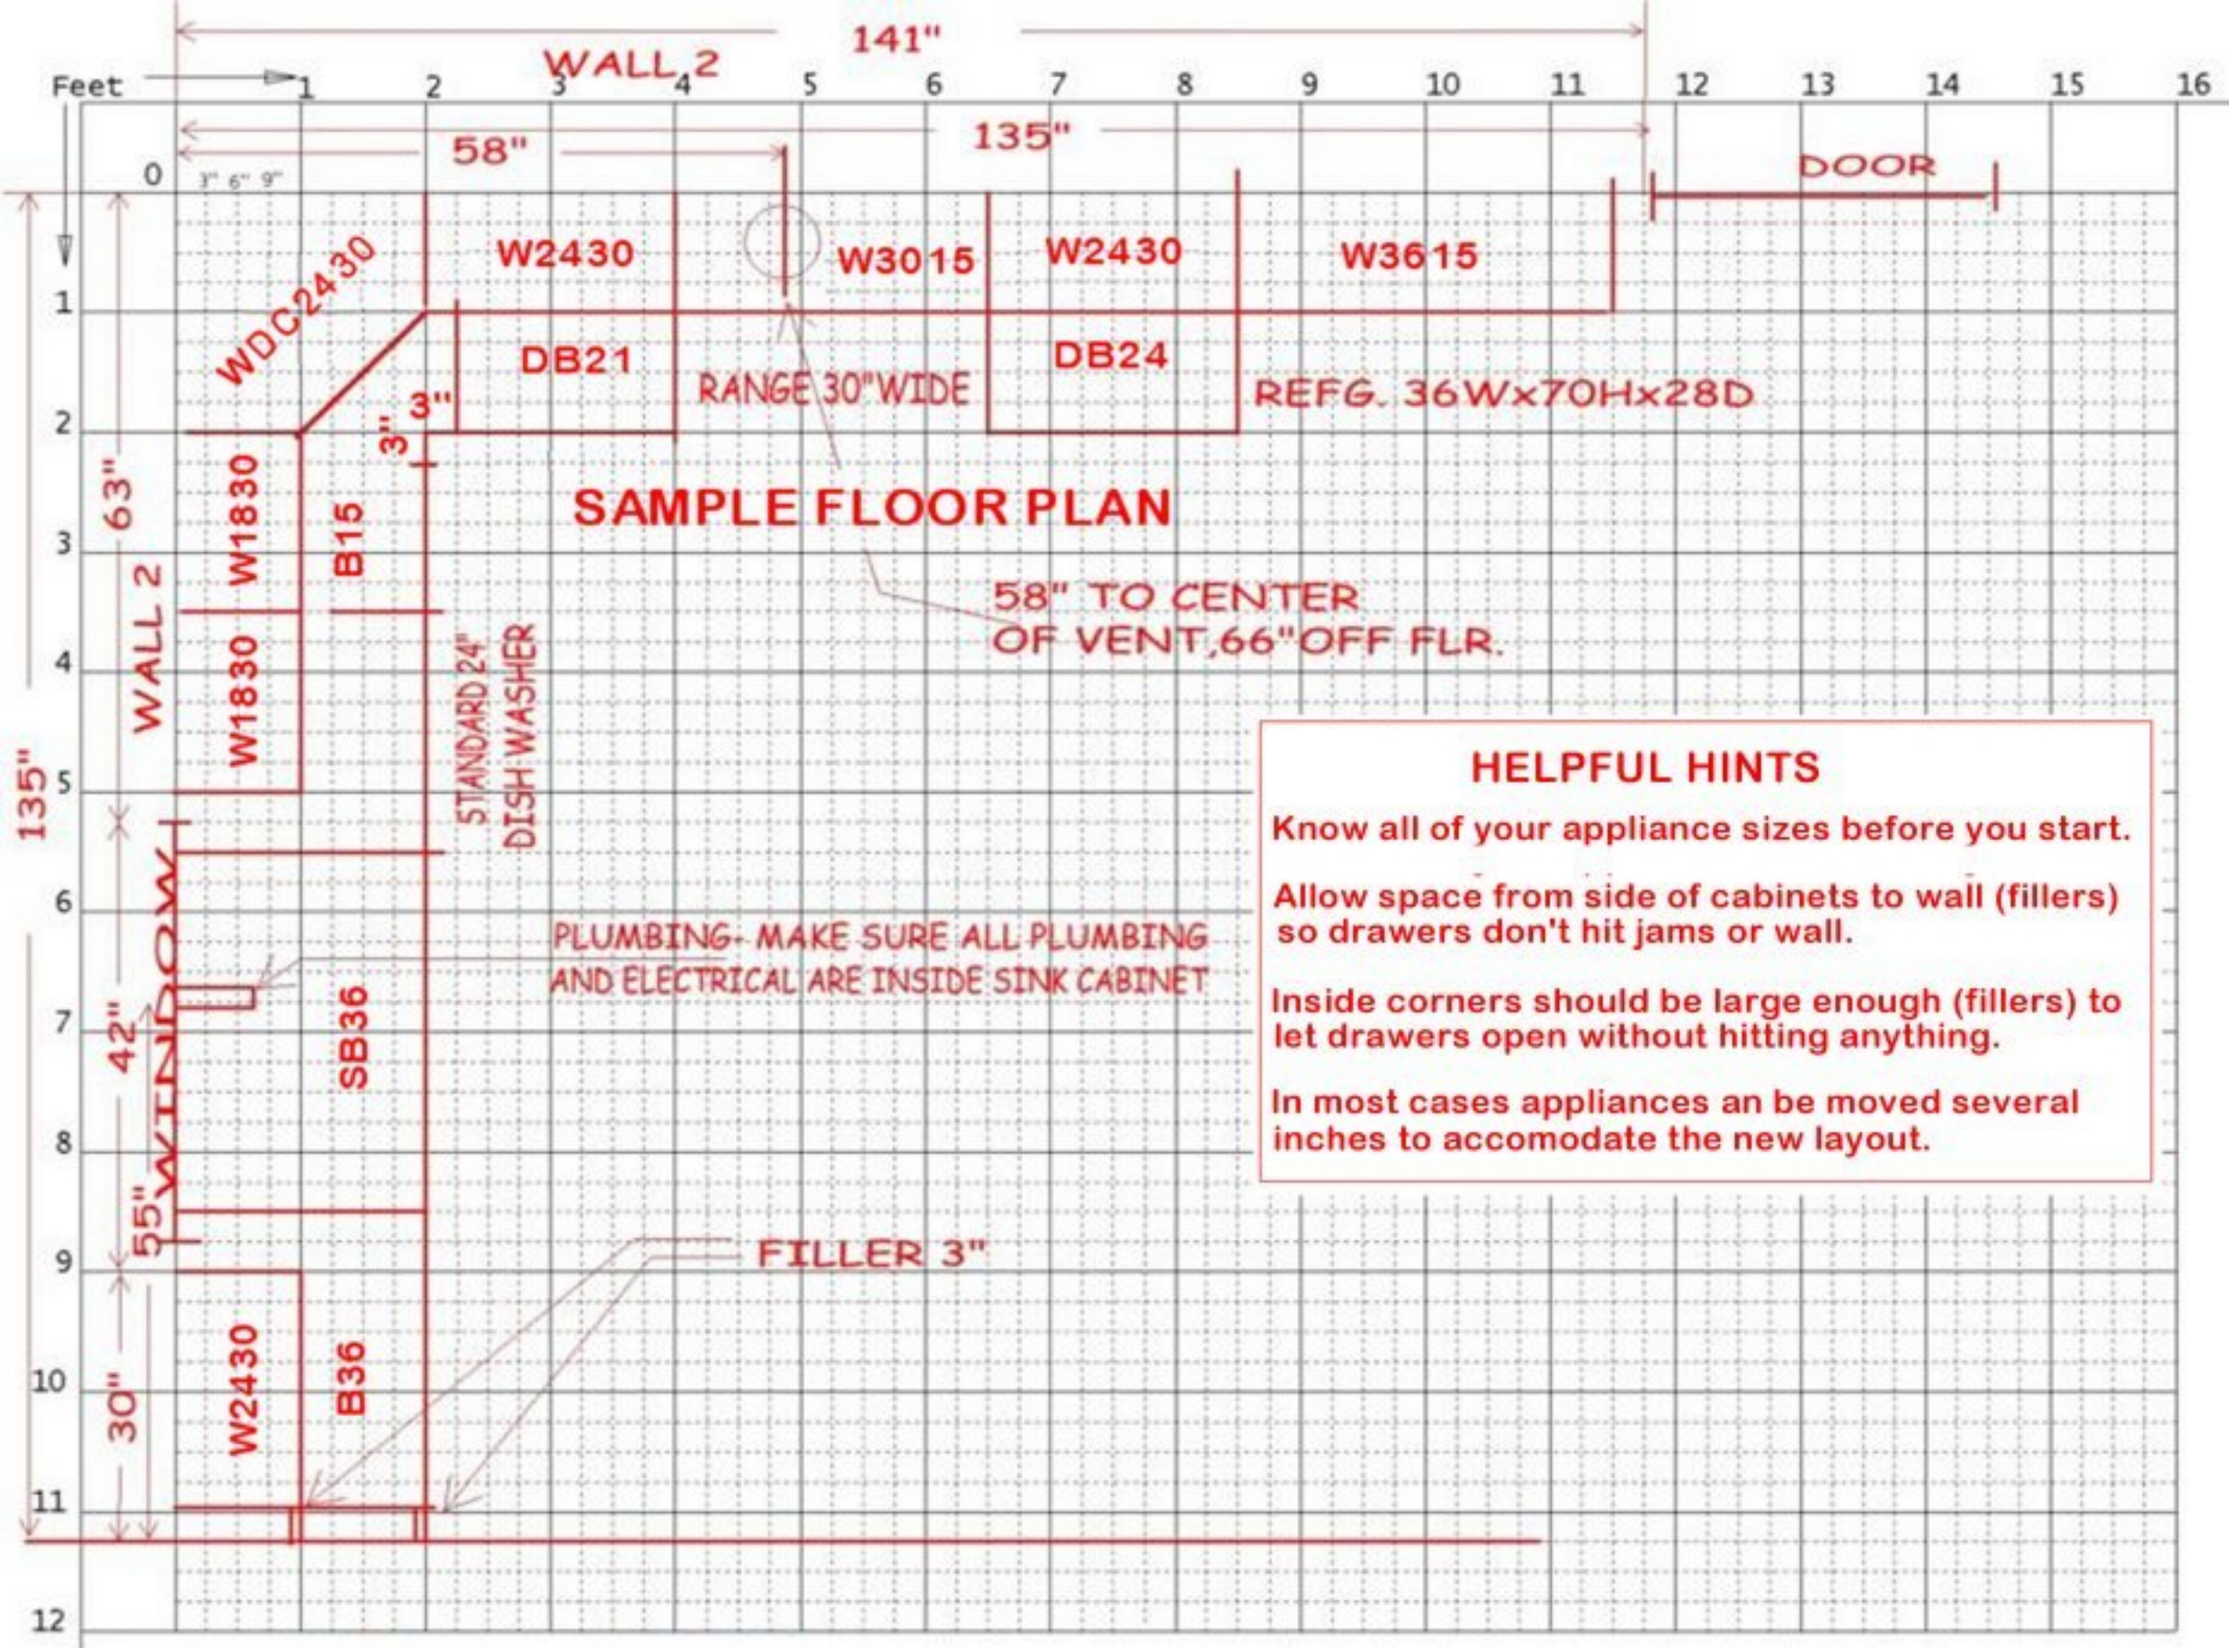
141"
WALL 2
Feet
58"
135"
DOOR
W2430
W3015
W2430
W3615
WDC2430
DB21
RANGE 30" WIDE
DB24
REFG. 36Wx70Hx28D
3"
3"
63"
W1830
B15
SAMPLE FLOOR PLAN
58" TO CENTER
OF VENT, 66" OFF FLR.
WALL 2
W1830
STANDARD 24"
DISH WASHER
135"
WINDOW
PLUMBING- MAKE SURE ALL PLUMBING
AND ELECTRICAL ARE INSIDE SINK CABINET
42"
SB36
55"
FILLER 3"
30"
W2430
B36
HELPFUL HINTS
Know all of your appliance sizes before you start.
Allow space from side of cabinets to wall (fillers) so drawers don't hit jams or wall.
Inside corners should be large enough (fillers) to let drawers open without hitting anything.
In most cases appliances an be moved several inches to accomodate the new layout.